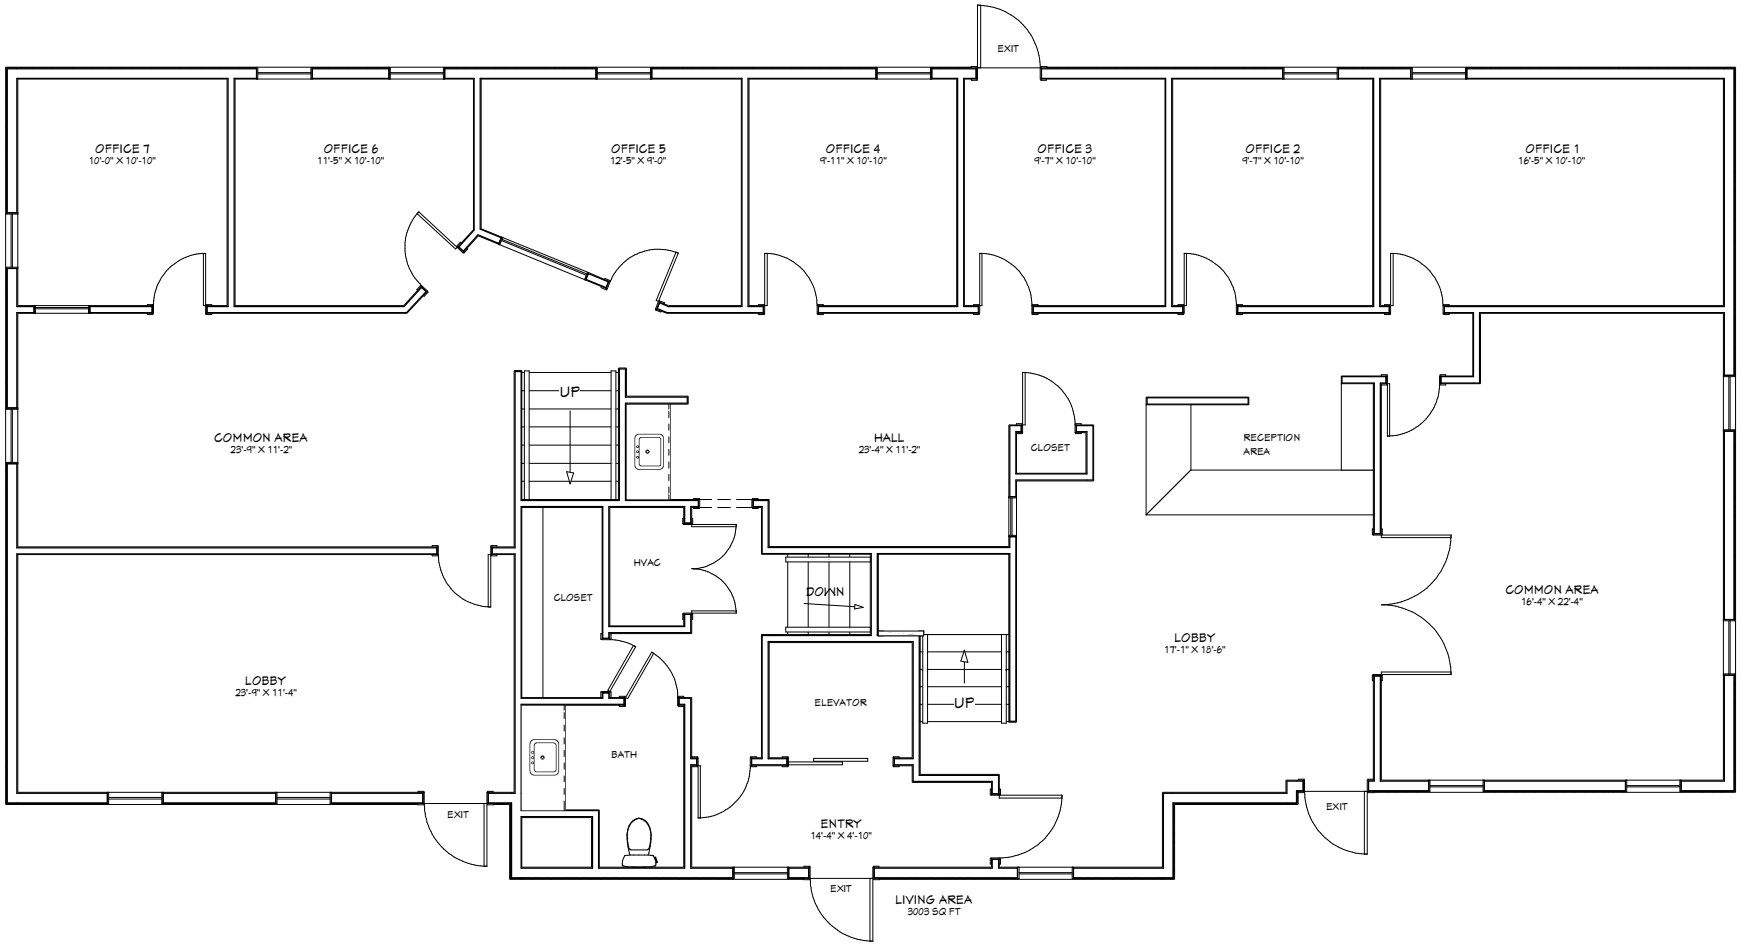

NO.	DESCRIPTION	BY	DATE

SHEET TITLE: 1st FLOOR

PROJECT DESCRIPTION: 305 WASHINGTON COMPLEX

DRAWINGS PROVIDED BY: MEYER CONSTRUCTION

DATE:

SCALE: NTS

SHEET: **A-1**